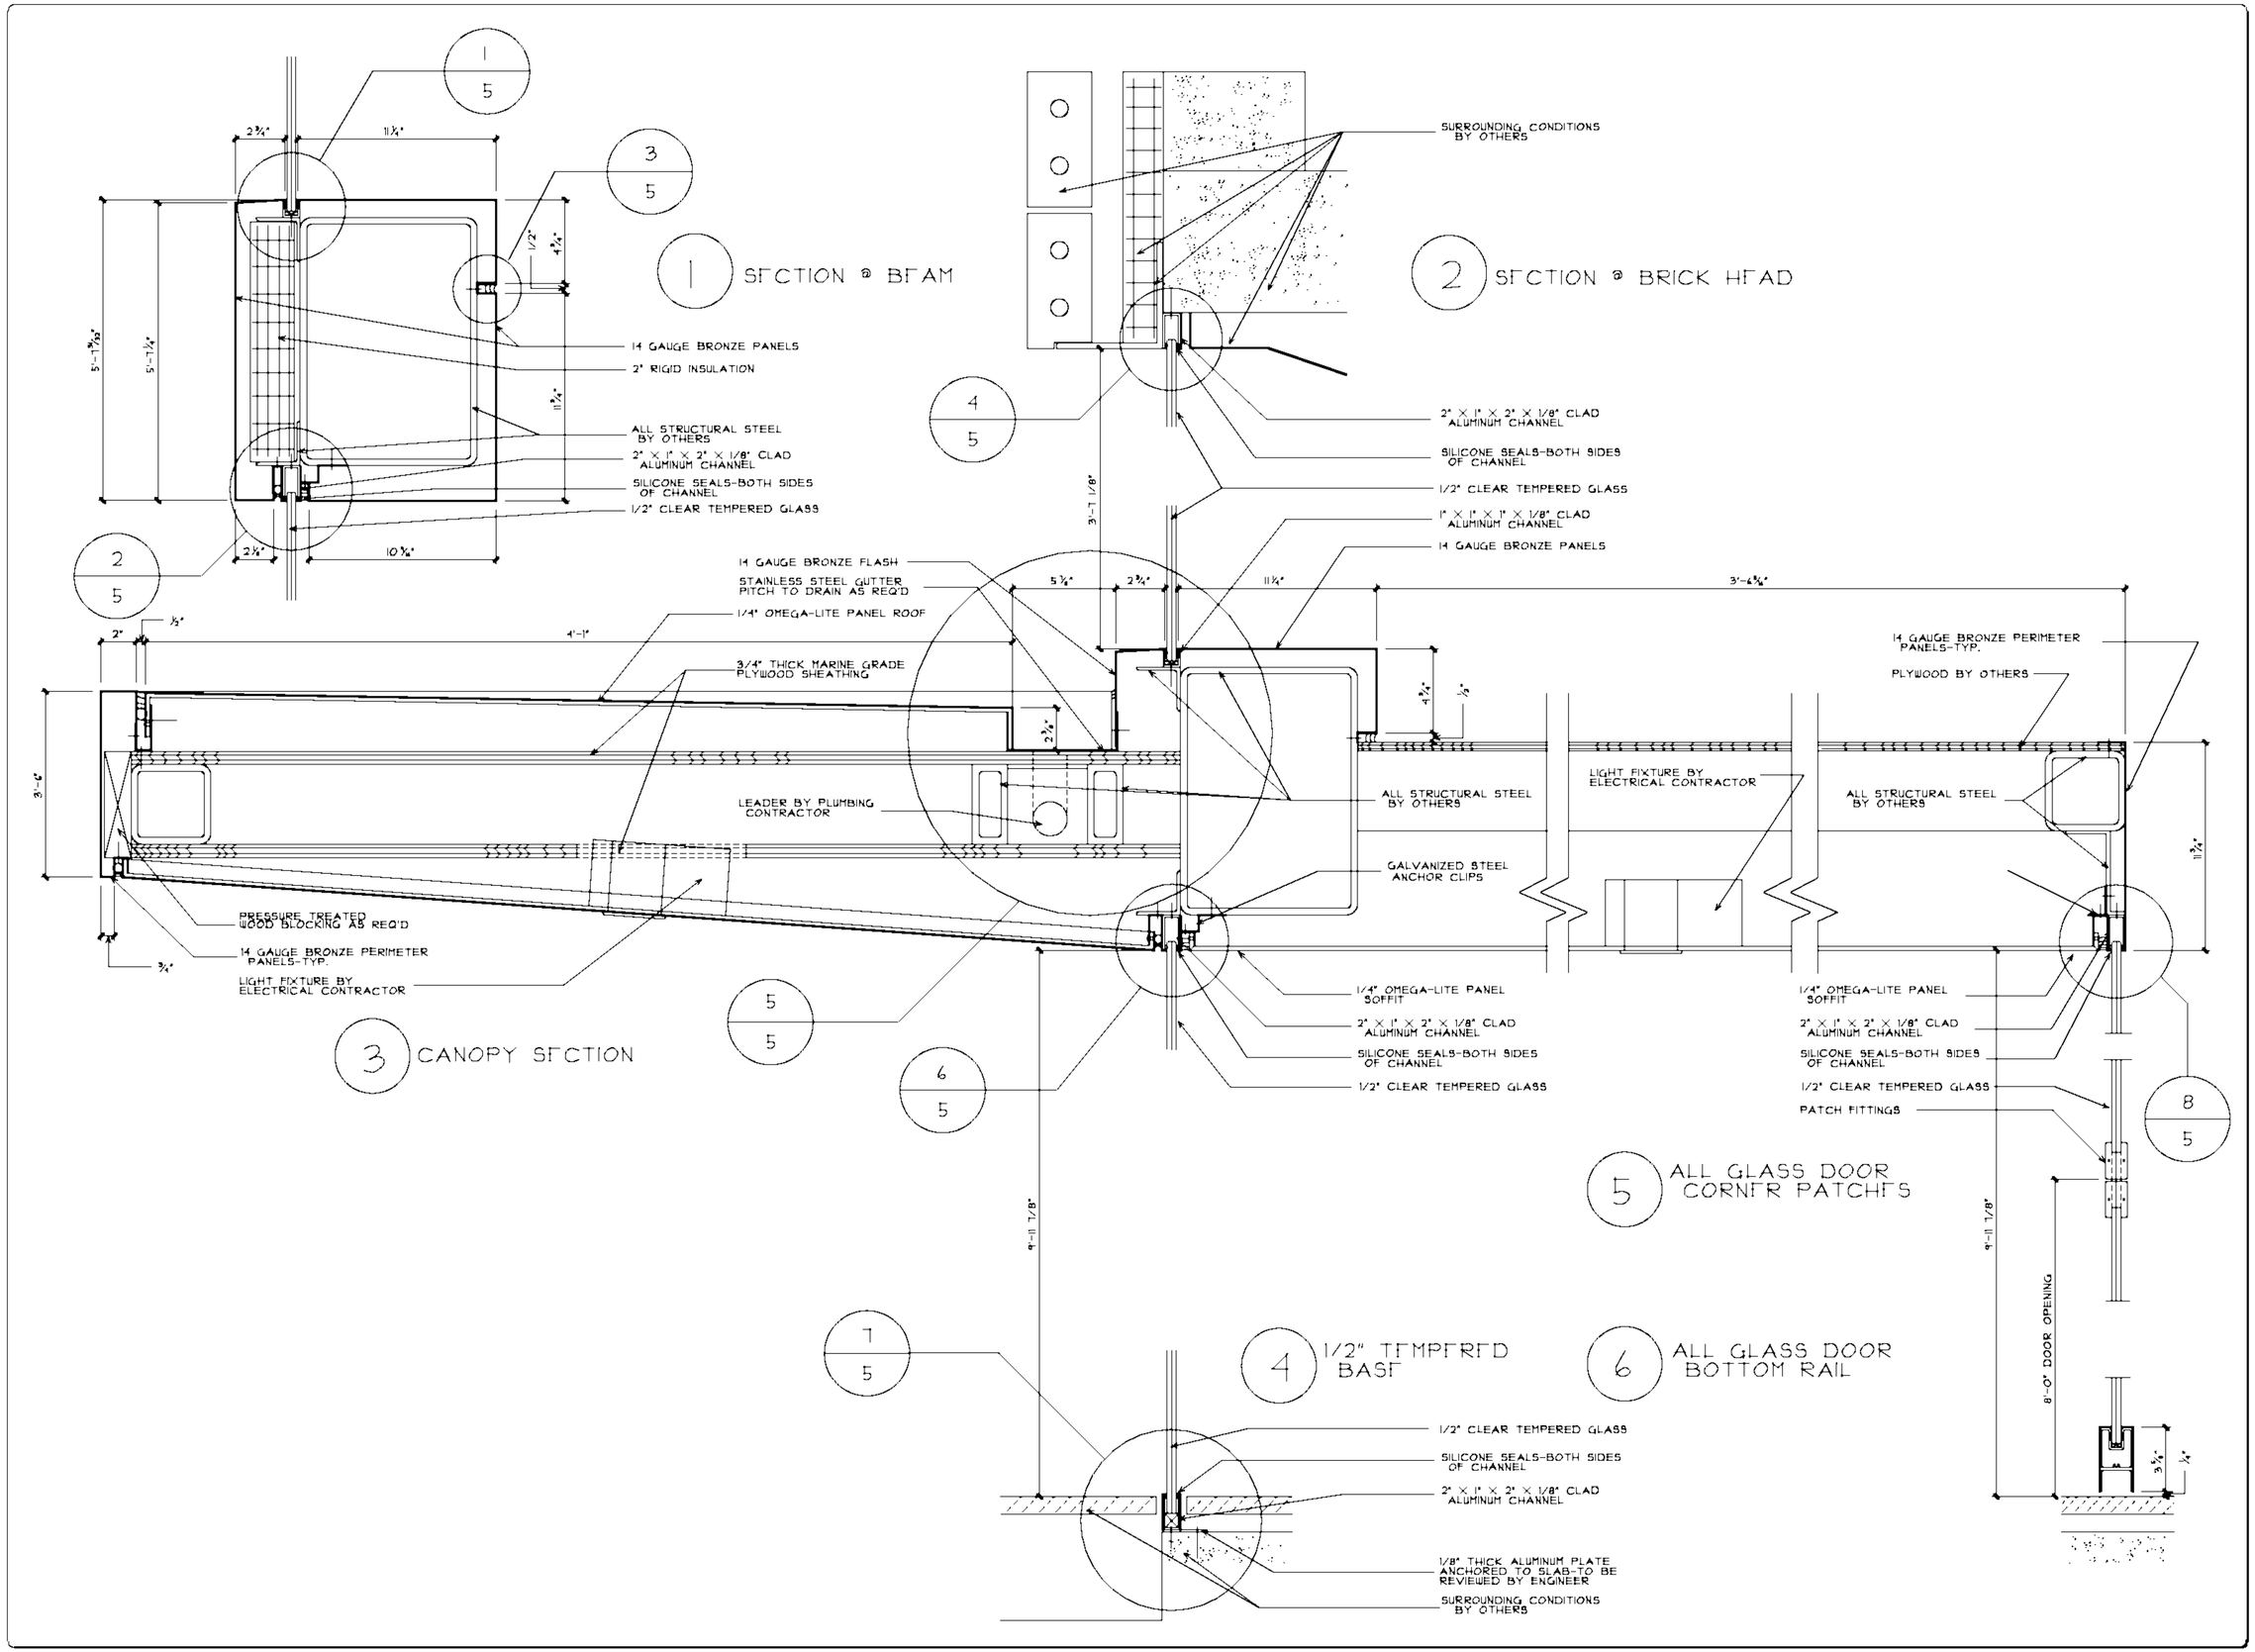

GLAZING CONTRACTOR: SAMPLE SAMPLE SAMPLE SAMPLE SAMPLE SAMPLE SAMPLE SAMPLE

ARCHITECT: SAMPLE SAMPLE SAMPLE SAMPLE SAMPLE SAMPLE SAMPLE SAMPLE

PROJECT: SAMPLE SAMPLE SAMPLE SAMPLE

LOCATION: SAMPLE SAMPLE SAMPLE SAMPLE

SCALE: SAMPLE

DATE: SAMPLE

PAGE: 2 OF 6