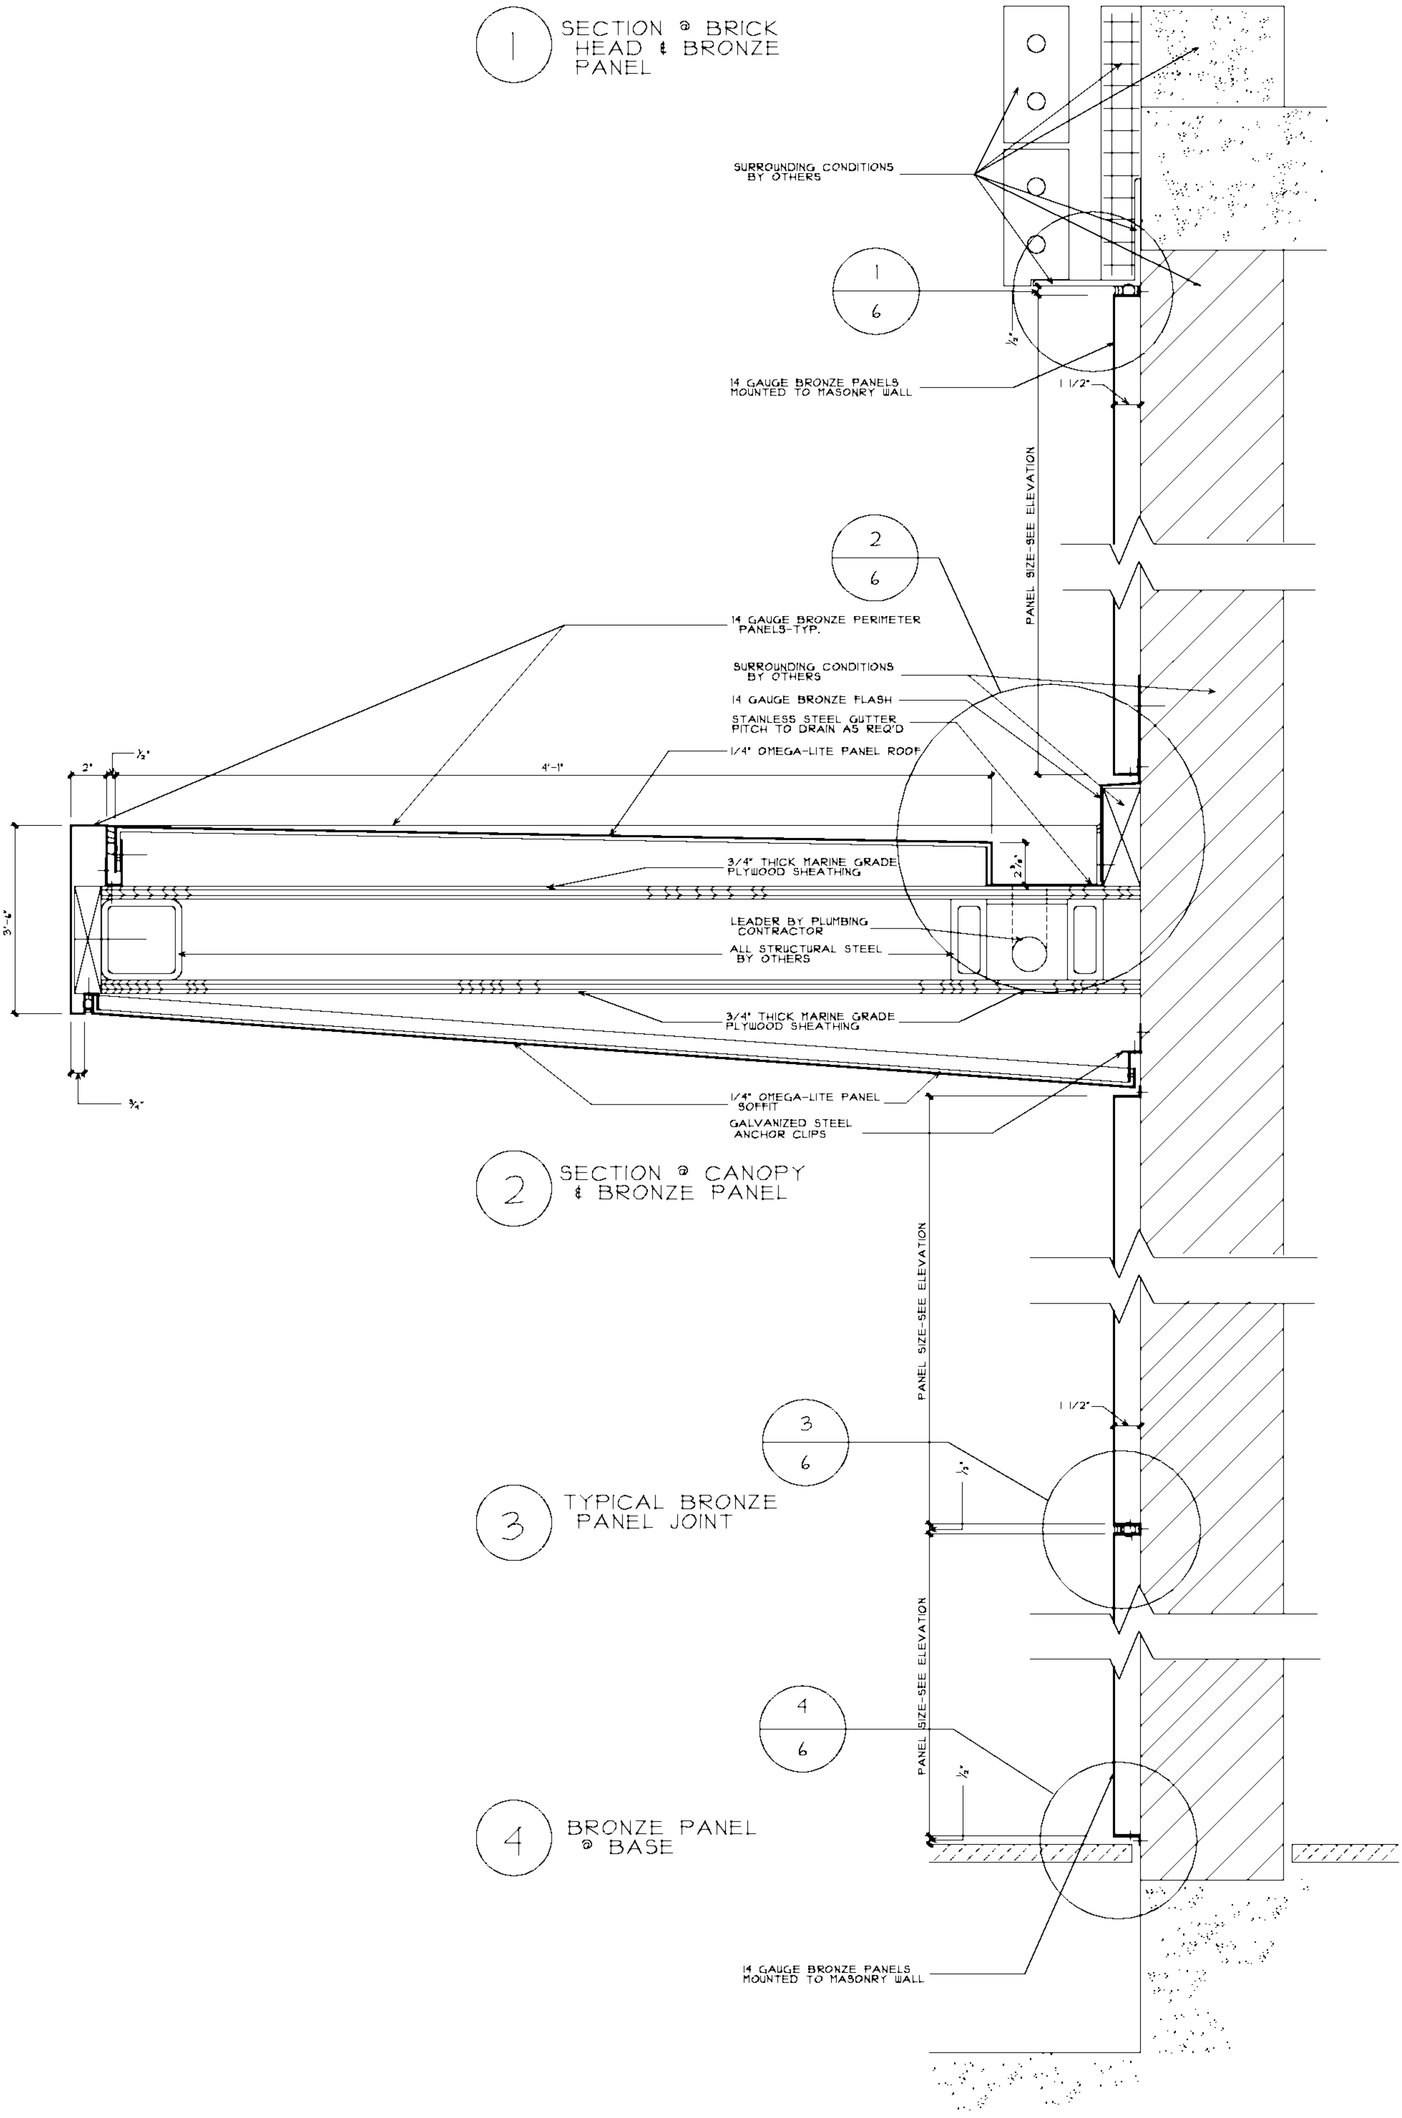

SCALE: SAMPLE DATE: SAMPLE PAGE: 3 OF 6	PROJECT: SAMPLE SAMPLE SAMPLE SAMPLE LOCATION: SAMPLE SAMPLE SAMPLE SAMPLE	ARCHITECT: SAMPLE SAMPLE SAMPLE SAMPLE SAMPLE SAMPLE SAMPLE SAMPLE SAMPLE SAMPLE	GLAZING CONTRACTOR: SAMPLE SAMPLE SAMPLE SAMPLE SAMPLE SAMPLE SAMPLE SAMPLE SAMPLE SAMPLE