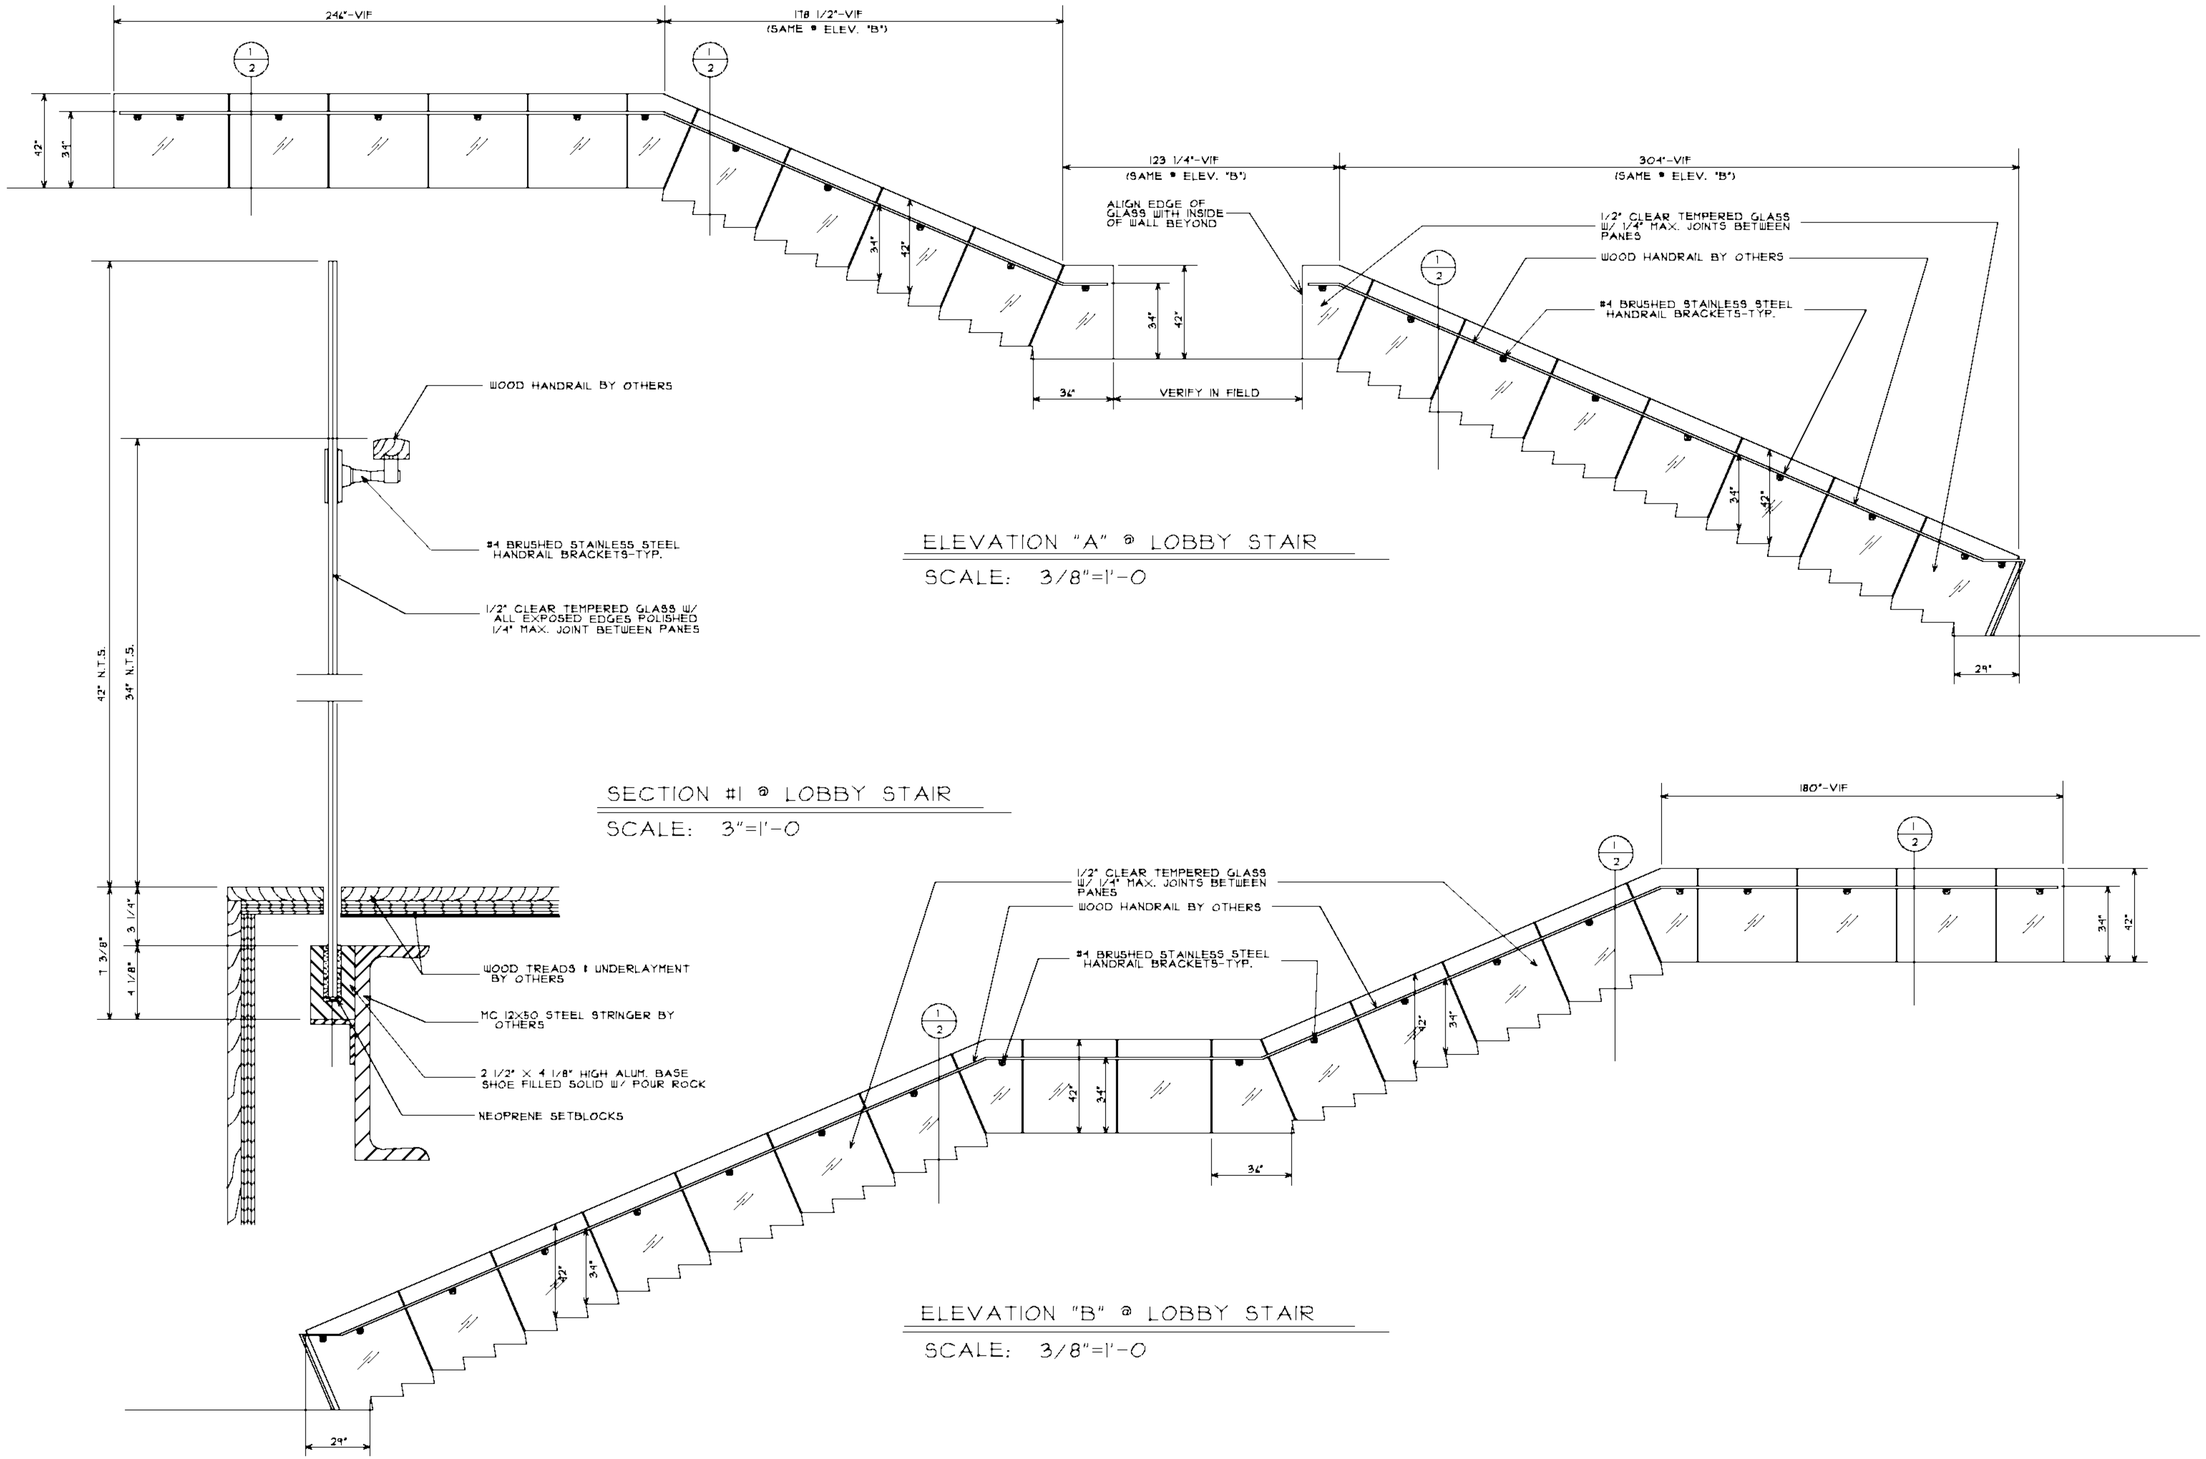

GLAZING CONTRACTOR:
SAMPLE SAMPLE
SAMPLE SAMPLE
SAMPLE SAMPLE
SAMPLE SAMPLE
SAMPLE SAMPLE

ARCHITECT:
SAMPLE SAMPLE
SAMPLE SAMPLE
SAMPLE SAMPLE
SAMPLE SAMPLE
SAMPLE SAMPLE

PROJECT: SAMPLE SAMPLE SAMPLE

LOCATION: SAMPLE SAMPLE SAMPLE

SCALE: SAMPLE

DATE: SAMPLE

PAGE: 2 OF 4