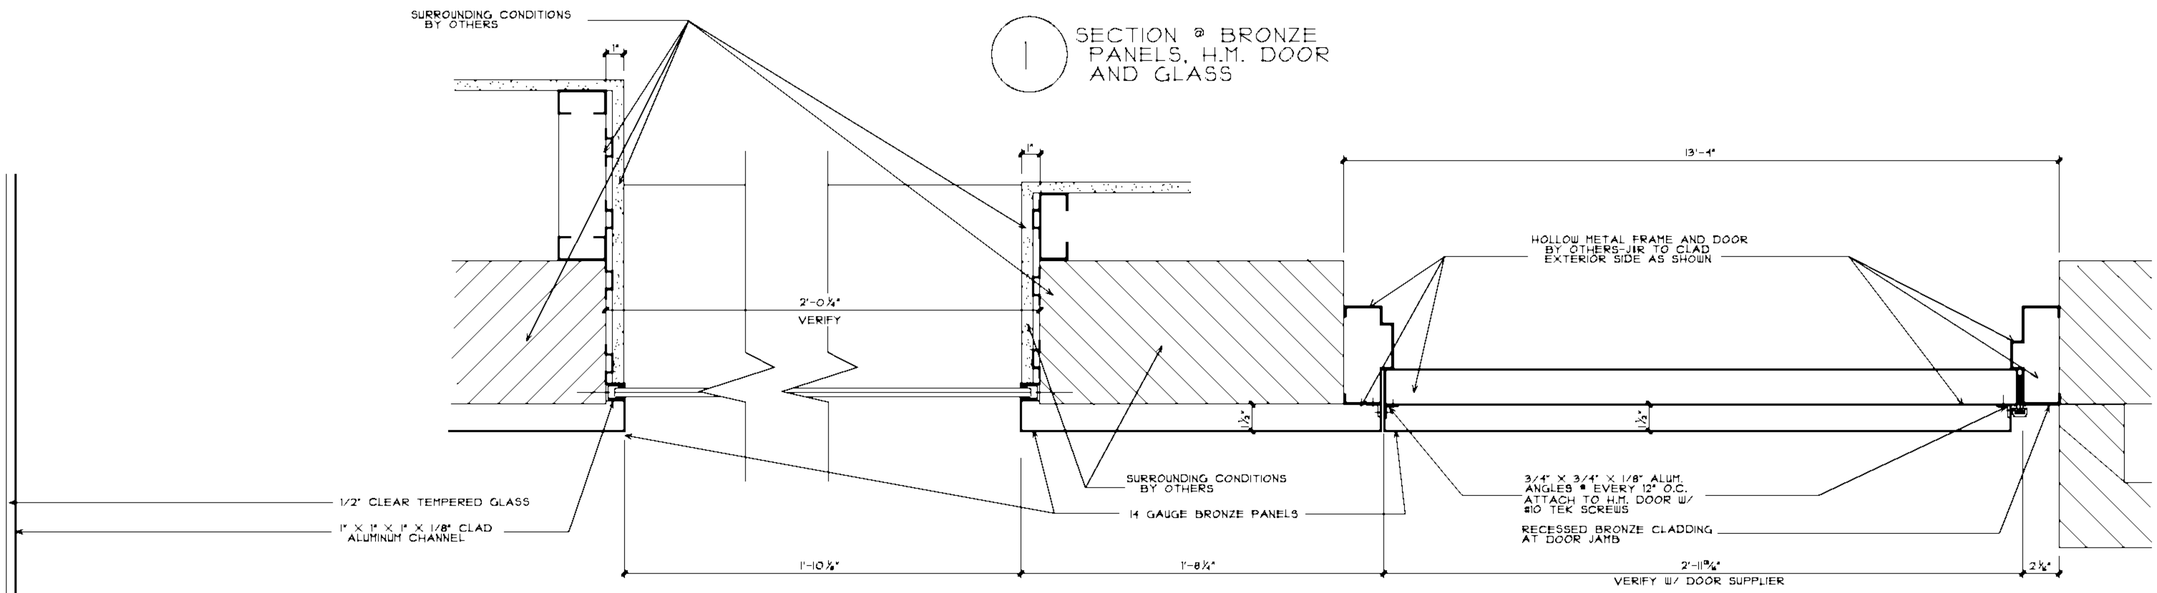

1 SECTION @ BRONZE PANELS, H.M. DOOR AND GLASS

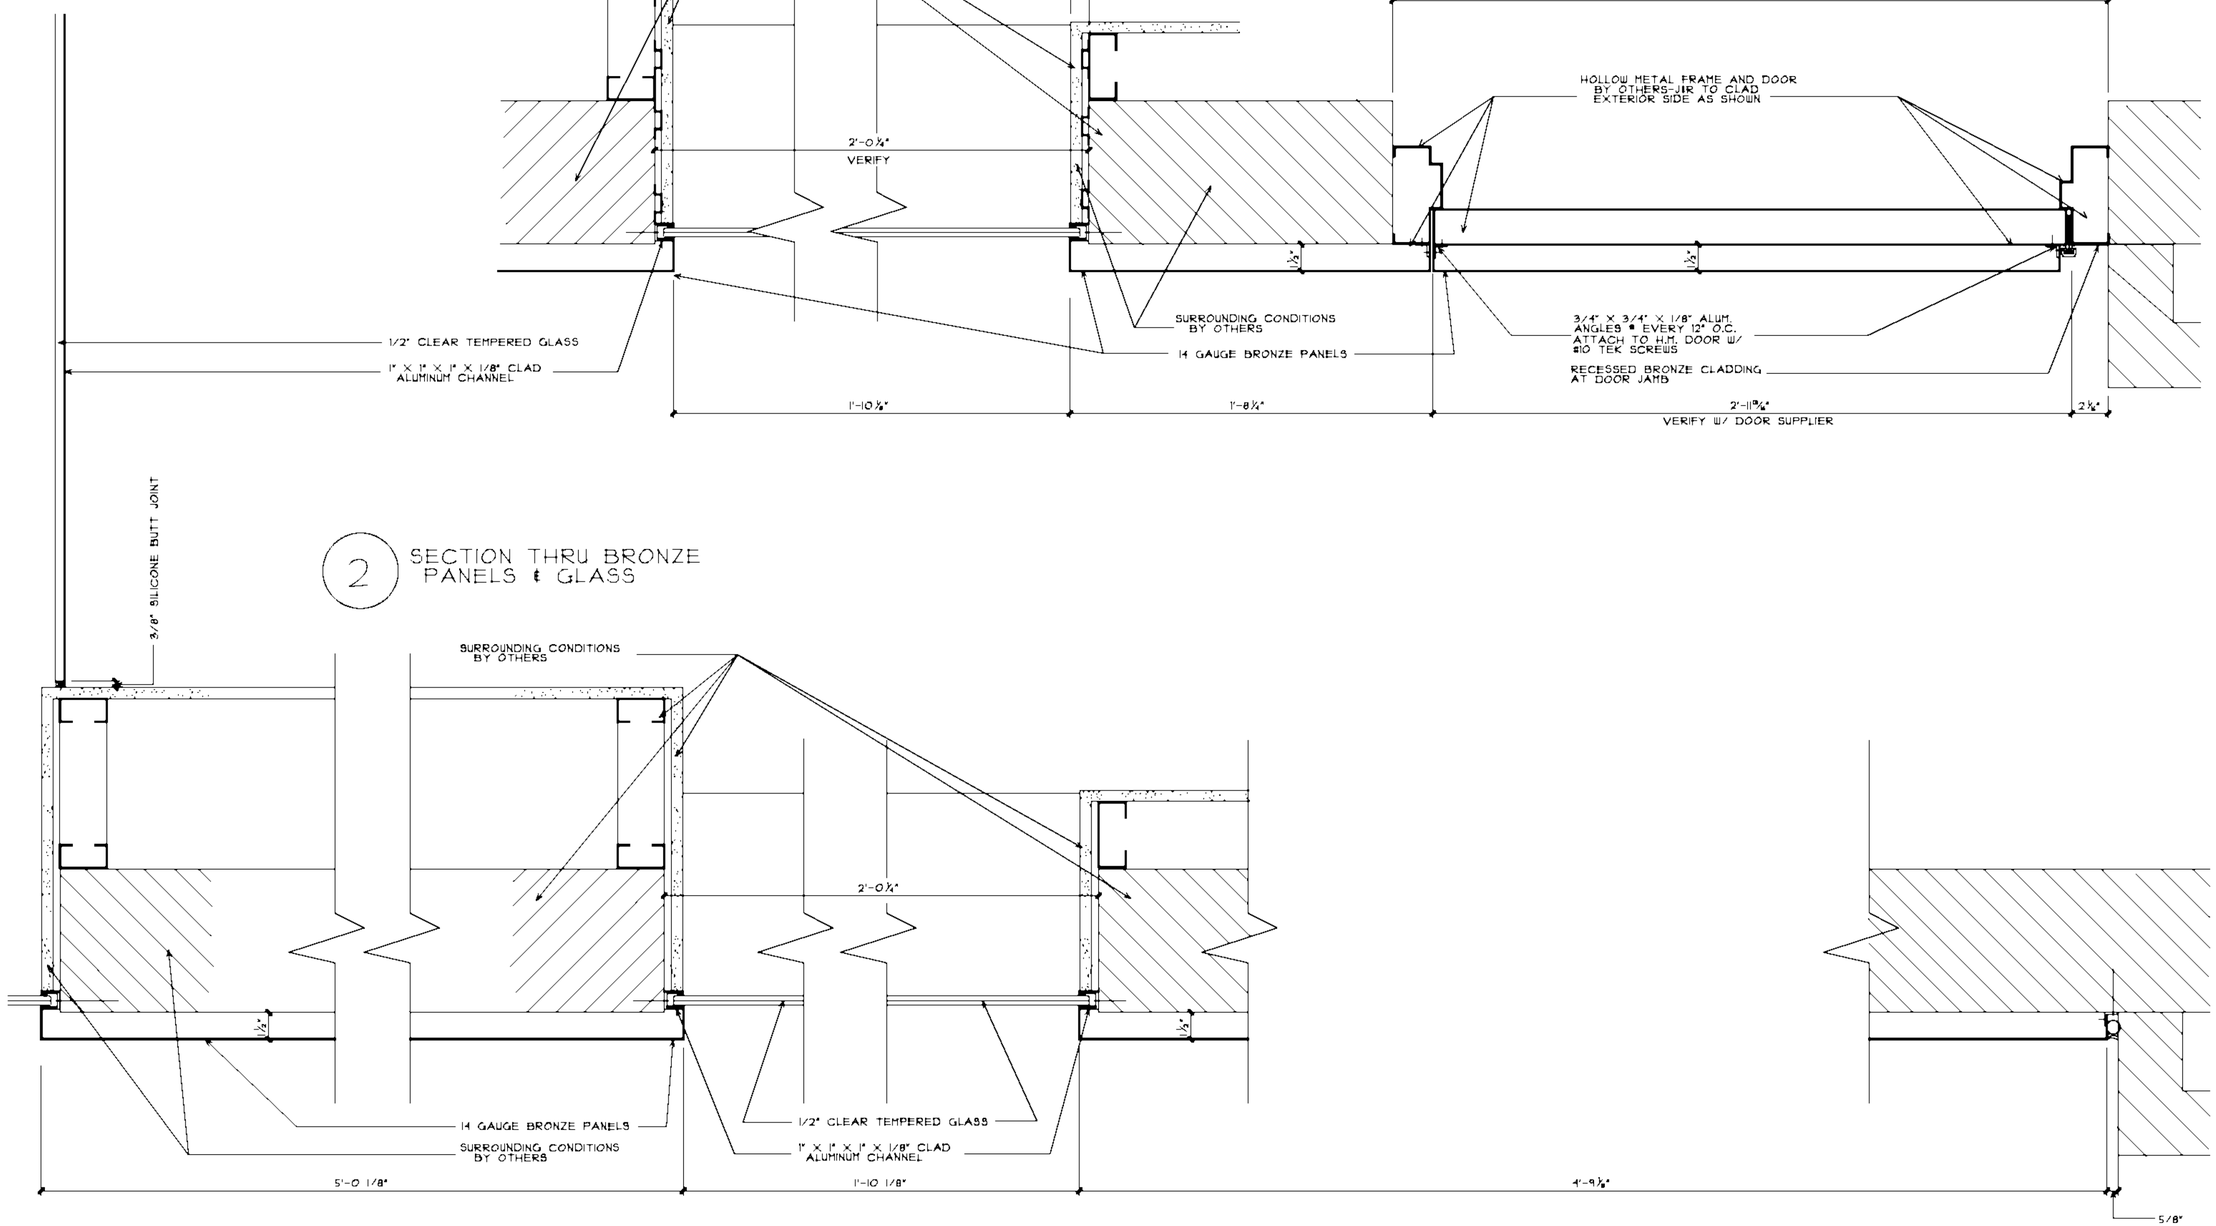

2 SECTION THRU BRONZE PANELS & GLASS

GLAZING CONTRACTOR: SAMPLE SAMPLE SAMPLE SAMPLE SAMPLE SAMPLE SAMPLE SAMPLE

ARCHITECT: SAMPLE SAMPLE SAMPLE SAMPLE SAMPLE SAMPLE SAMPLE SAMPLE

PROJECT: SAMPLE SAMPLE SAMPLE SAMPLE

LOCATION: SAMPLE SAMPLE SAMPLE SAMPLE

SCALE: SAMPLE

DATE: SAMPLE

PAGE: 4 OF 6